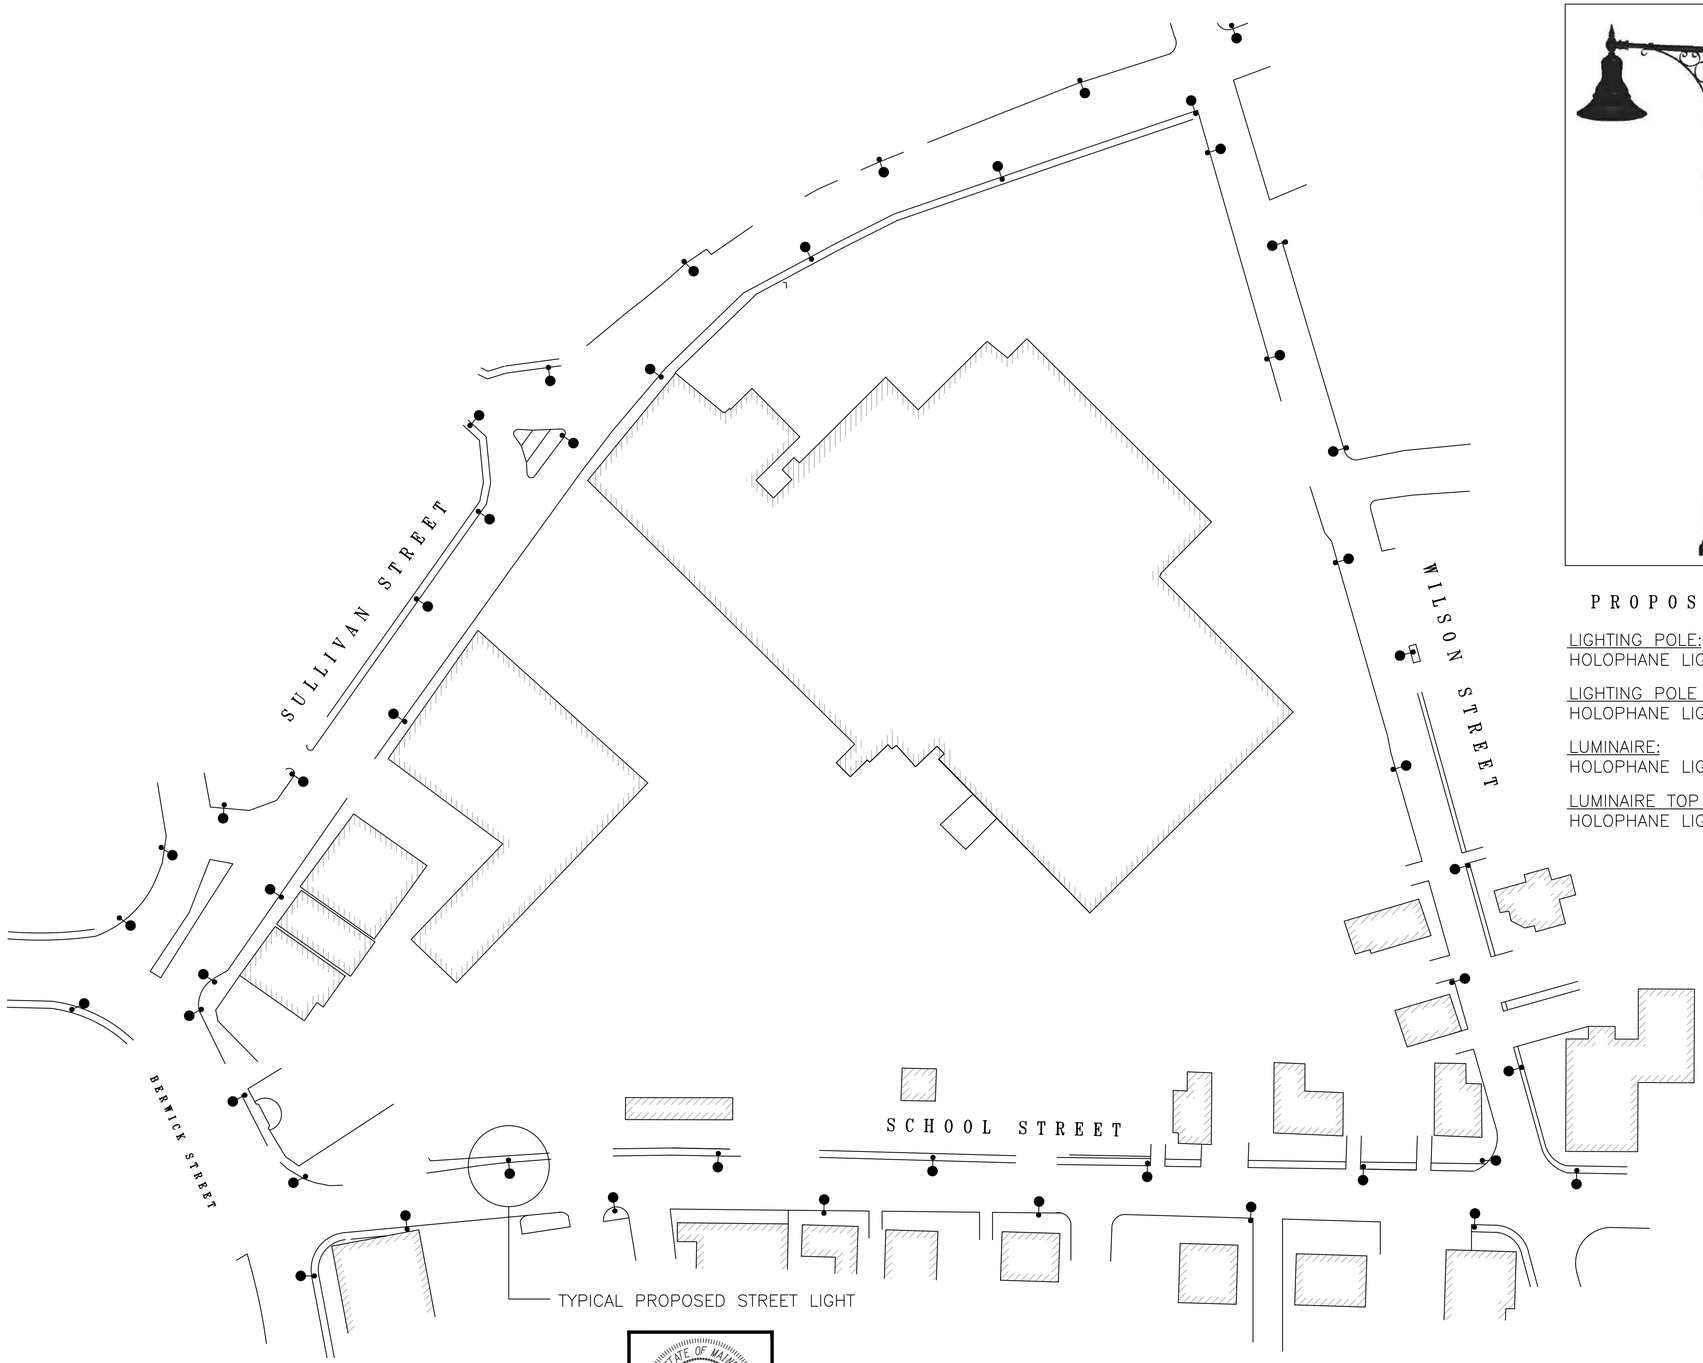

PROPOSED LIGHTING POLE

LIGHTING POLE:
HOLOPHANE LIGHTING # NYA 18 L5J 17_1 P05 ABG BK R210C

LIGHTING POLE BRACKET ARM:
HOLOPHANE LIGHTING # CAM 48/1 CA BKH

LUMINAIRE:
HOLOPHANE LIGHTING # MPL2 P10S 30K AS BK SG 3 S DS

LUMINAIRE TOP FITTER:
HOLOPHANE LIGHTING # WLDF13 200 BK

STATE OF MAINE
LAWRENCE E. BARTLETT
No. 7928
LICENSED
PROFESSIONAL ENGINEER
Lawrence E. Bartlett
3/10/17

Bartlett Design
LIGHTING & ELECTRICAL ENGINEERING
942 WASHINGTON STREET, BATH, ME 04530
TEL (207) 443-5447 FAX (207) 443-5560

date drawn:	02/17/17
date issued:	
drawn by:	LEB
scale:	1" = 50'-0"

project: CONCEPT STREET LIGHTING PLAN
BERWICK, MAINE

drawing title: LIGHTING PLAN

project no. 16-0024
revisions:

L1
sheet number