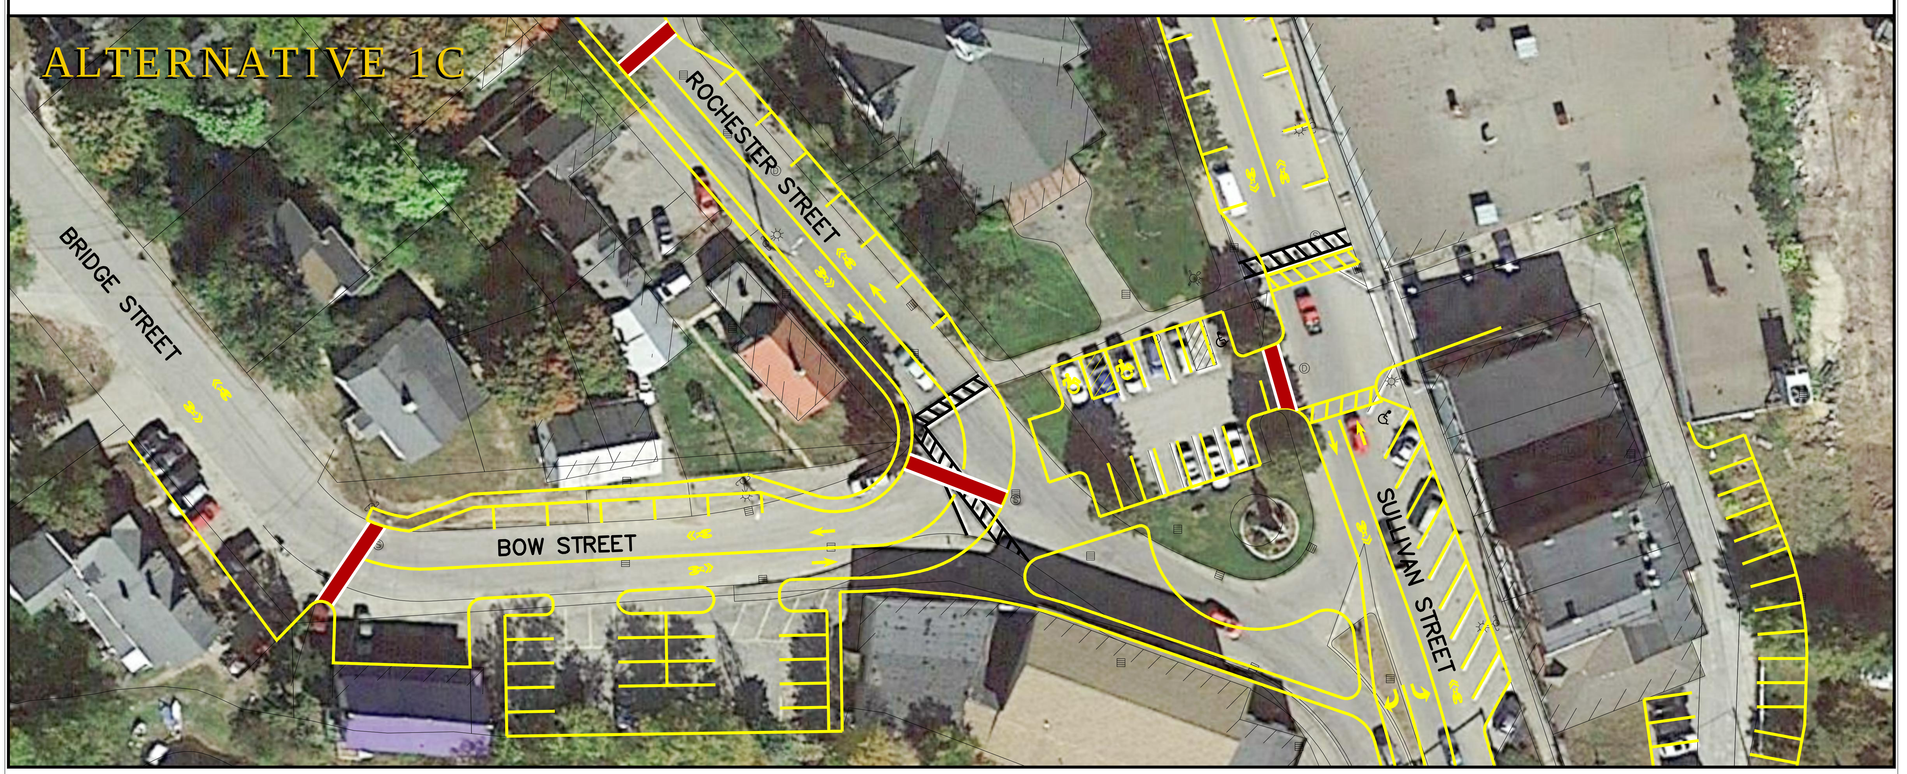

CONCEPTUAL DOWNTOWN IMPROVEMENTS

DRAFT - FOR PLANNING PURPOSES ONLY

BERWICK, MAINE

DESCRIPTION	DATE	BY

SHEET NAME: IMP-02

SHEET NO.:

PROJECT NO.: 6510-02

DATE: MARCH 12, 2019

SCALE: 1"=20'

DESIGNED: ---

DRAWN: NJY

CHECKED: ---

MILONE & MACBROOM
121 MIDDLE STREET, SUITE 201
PORTLAND, ME 04101
207.541.9544
WWW.MMINC.COM

N W E S