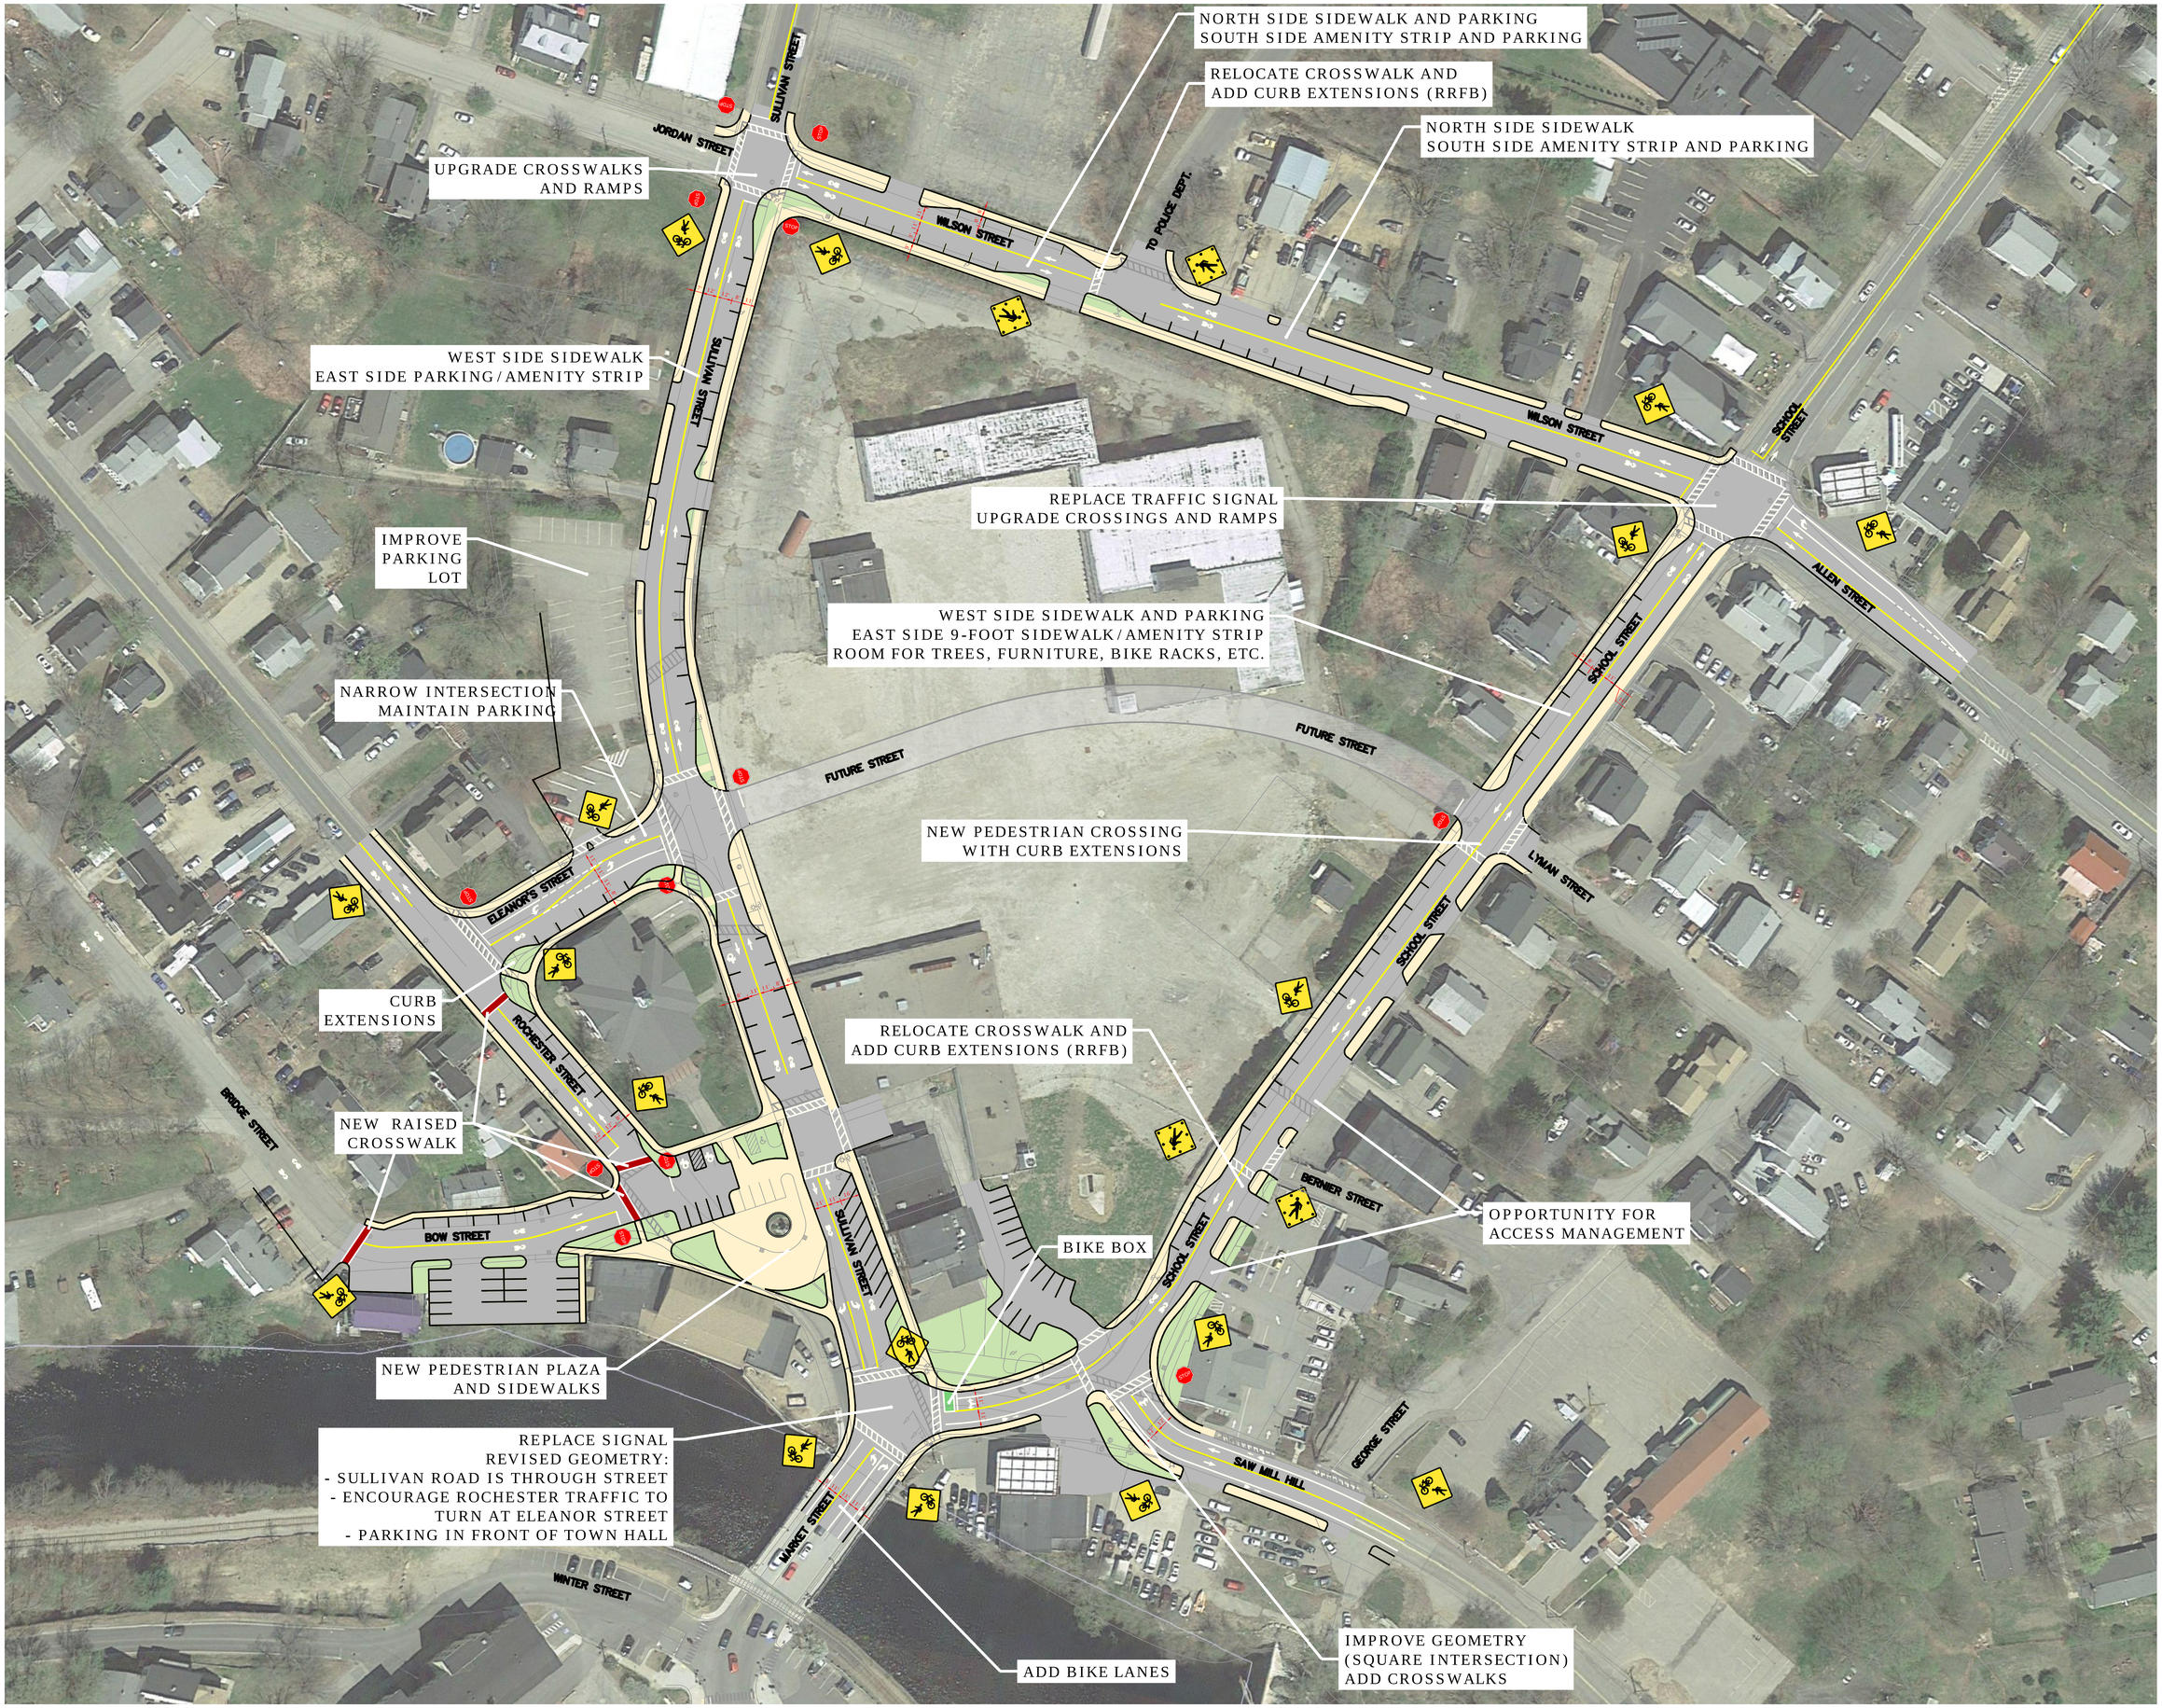

N
W E
S

MILONE & MACBROOM
121 MIDDLE STREET, SUITE 201
PORTLAND, ME 04101
207.541.9544
WWW.MMINC.COM

DESCRIPTION	DATE	BY

CONCEPTUAL DOWNTOWN IMPROVEMENTS

DRAFT - FOR PLANNING PURPOSES ONLY

BERWICK, MAINE

---	NJY	---
DESIGNED	DRAWN	CHECKED

SCALE: 1"=40'

DATE: MARCH 12, 2019

PROJECT NO.: 6510-02

SHEET NO.

SHEET NAME: IMP-01

Copyright Milone & MacBroom, Inc.- 2018