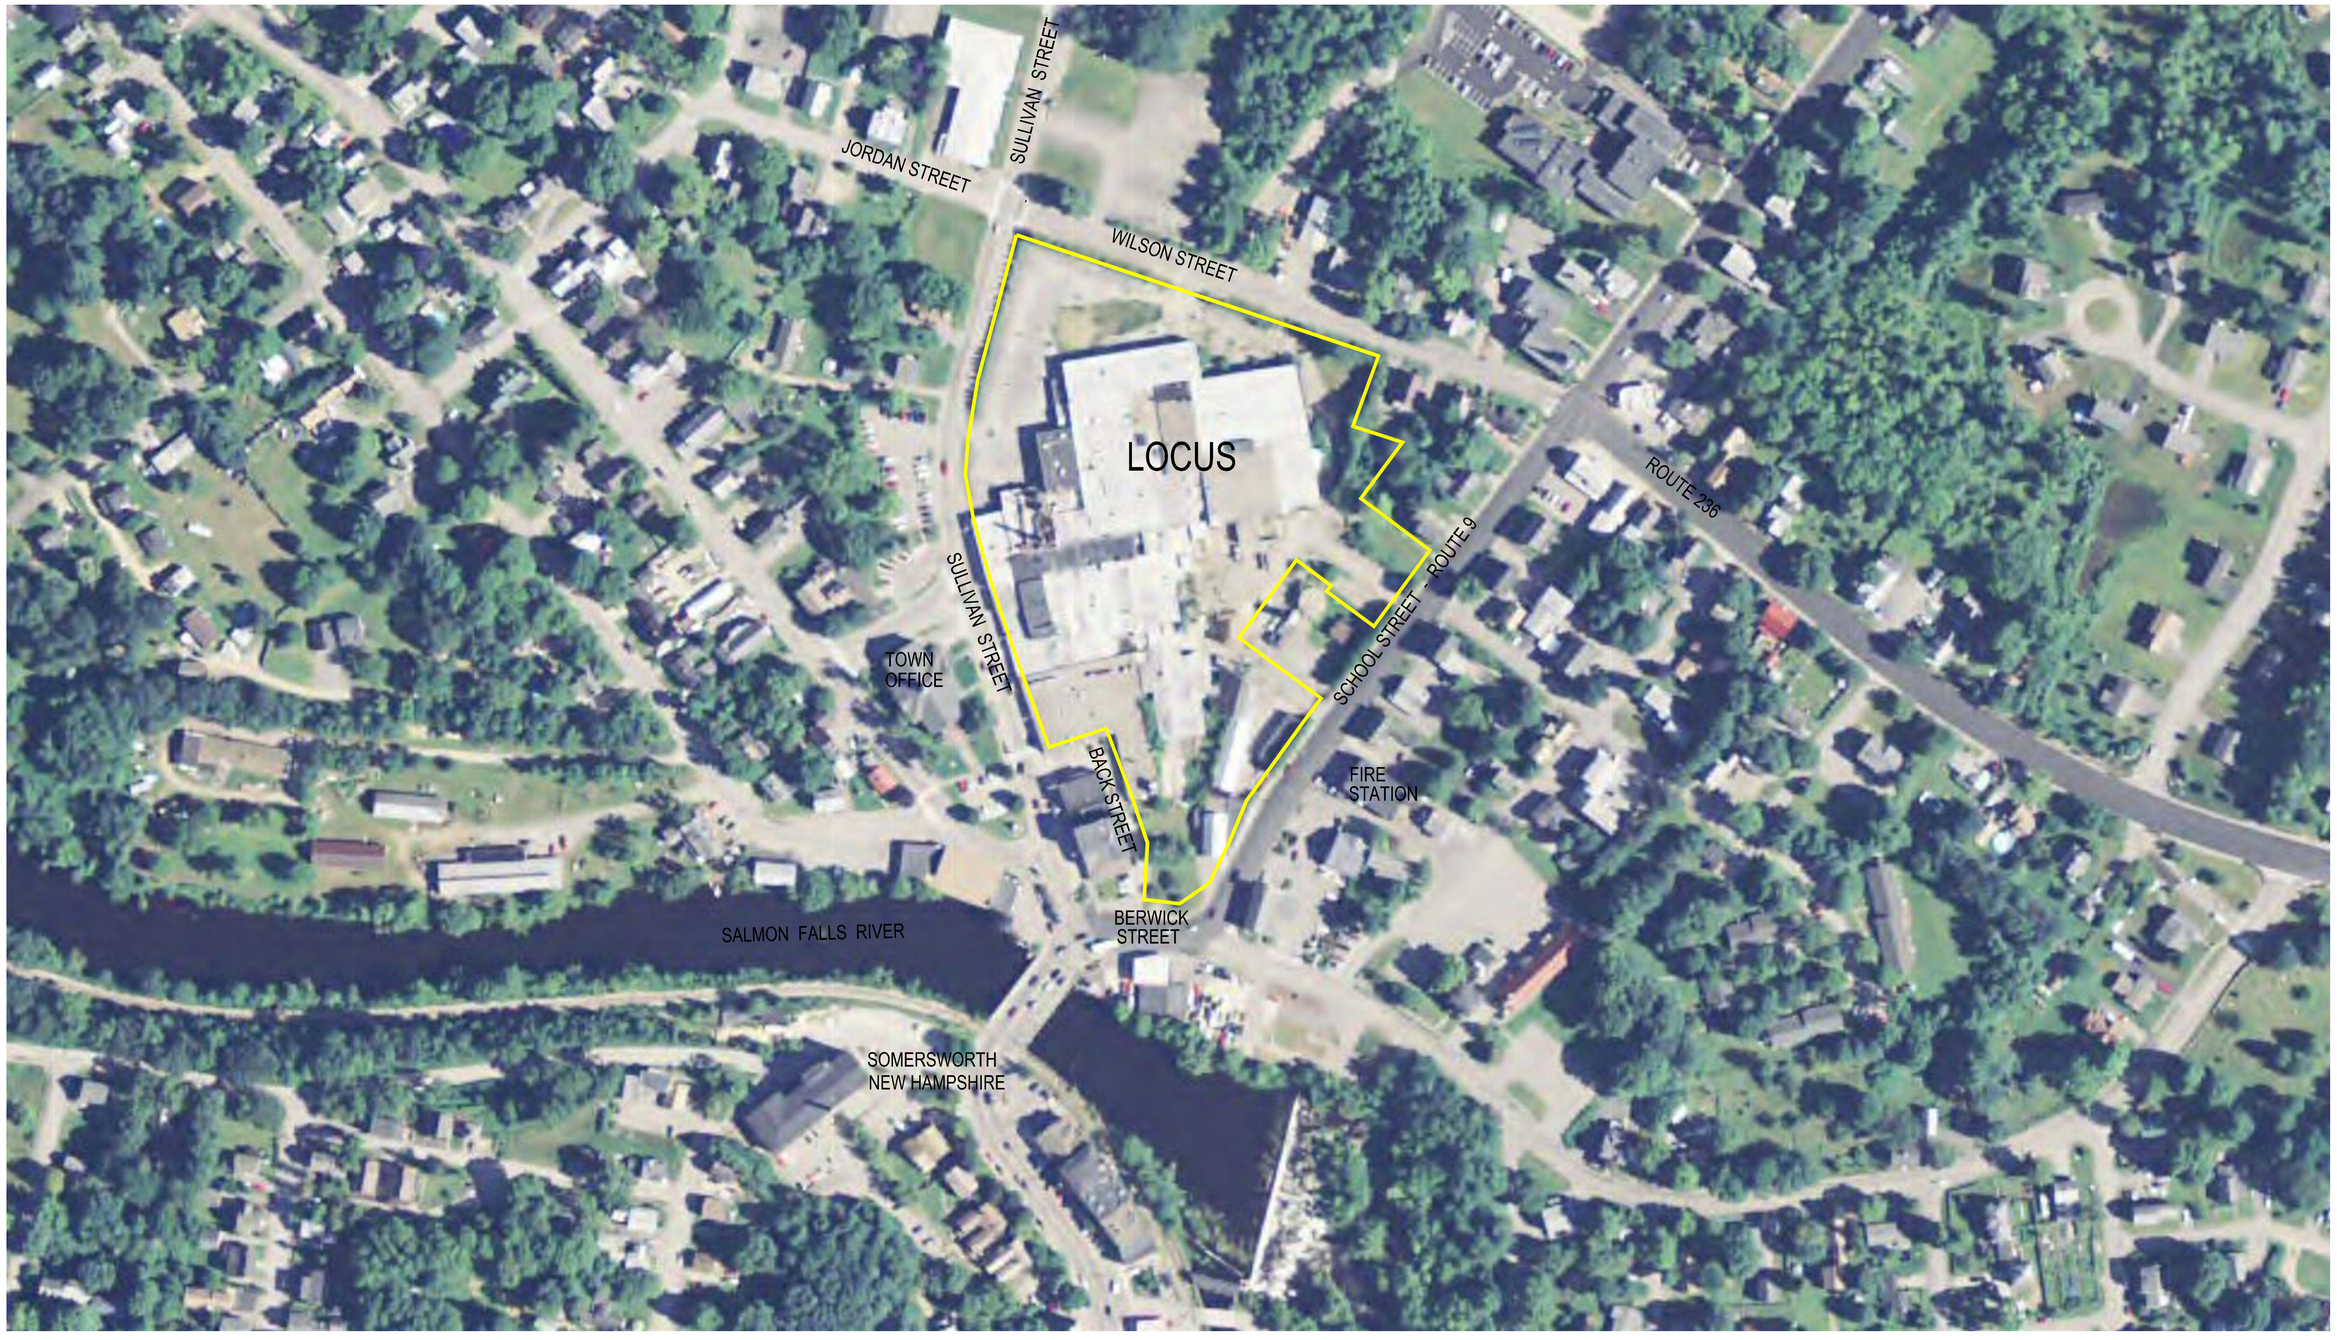

TAX MAP U-4, LOT 146
PROJECT NUMBER: 14-254.00

STATE OF MAINE
YORK COUNTY ss. REGISTRY OF DEEDS
RECEIVED _____, 20____
AT__h,__m,__M, AND RECORDED IN
PLAN BOOK _____, PAGE _____

ATTEST _____ REGISTER

GRAPHIC SCALE
100 0 50 100 200 400
(IN FEET)
1 inch = 100 ft.

DATE:	SEPTEMBER 10, 2014
PROJECT NO.	14-254.00
DRAWN BY:	CHM/JAA
CHECKED BY:	
SCALE:	1" = 100'
SHEET NO. 1 OF 1	

NO.	REVISION	DATE	APPROV.

© CIVIL CONSULTANTS

CIVIL CONSULTANTS
Engineers
Planners
Surveyors
P.O. Box 100
South Berwick
Maine
03908
207-384-2550
civcon@civcon.com

OWNER'S MAILING ADDRESS:
PRIME TANNING CO., INC.
C/O BERNSTEIN SHUR
PO BOX 9729
PORTLAND, ME 04104-0529

PREPARED FOR:
THE FUND OF JUPITER, LLC

LOCATION PLAN - TANNERY ROW
SUBDIVISION OF LAND OF PRIME TANNING CO., INC.
20 SULLIVAN STREET
BERWICK, YORK COUNTY, MAINE

J:\aaa\2014\1425400\CARLSON\DRAWING\LOCATION-PLAN.dwg 09/10/2014 8:19:12 AM EST